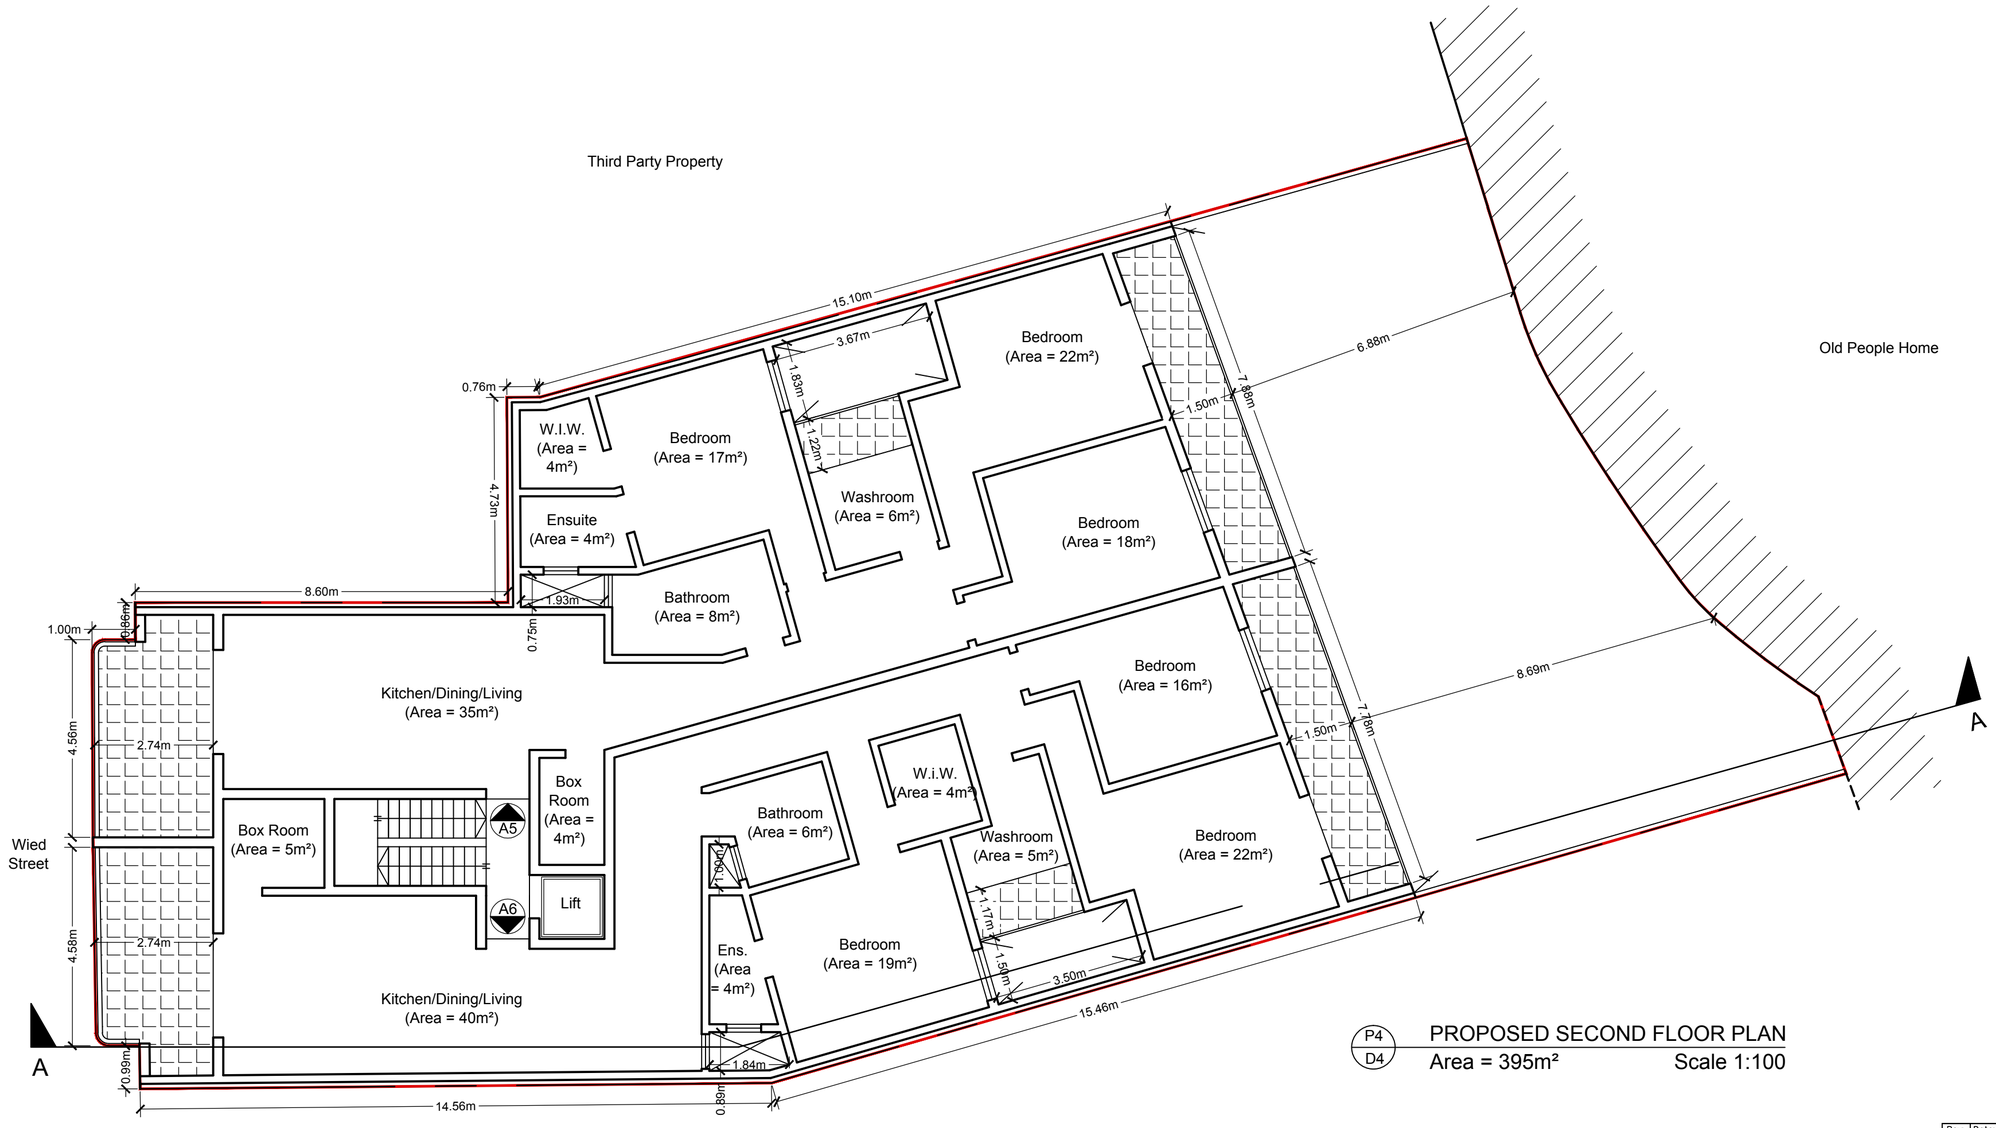

P4
D4

PROPOSED SECOND FLOOR PLAN

Area = 395m²

Scale 1:100

Third Party Property

Rev:	Date:	Description:
C	JAN 2017	REQUEST FOR REVISIONS

NOTES:

NOT TO BE SCALED FROM DRAWING

Apartment 5 – Gross Floor Area = 152sq.m.

Apartment 6 – Gross Floor Area = 162sq.m.

job: MR. JAMES FENECH
CALYPSO, WIED STREET,
MELLIEHA.

drawing: PROPOSED
SECOND FLOOR PLAN

MAIZE OFFICE
163, TRIQ IL–FORTIZZA,
MELLIEHA, MLH 1513, MALTA
TEL: 21521920 – MOB: 9986 2460

1 0 1 2 3 4 5

SCALE 1:100

architect:
Joseph Attard B.E. & A. (Hons.) A. & C.E.

prints:	drawn by:	date:	file no:
	C.F.	JUL 2016	1072–14
	apprvd:	scale:	drg no:
	J.A.	1:100	D4